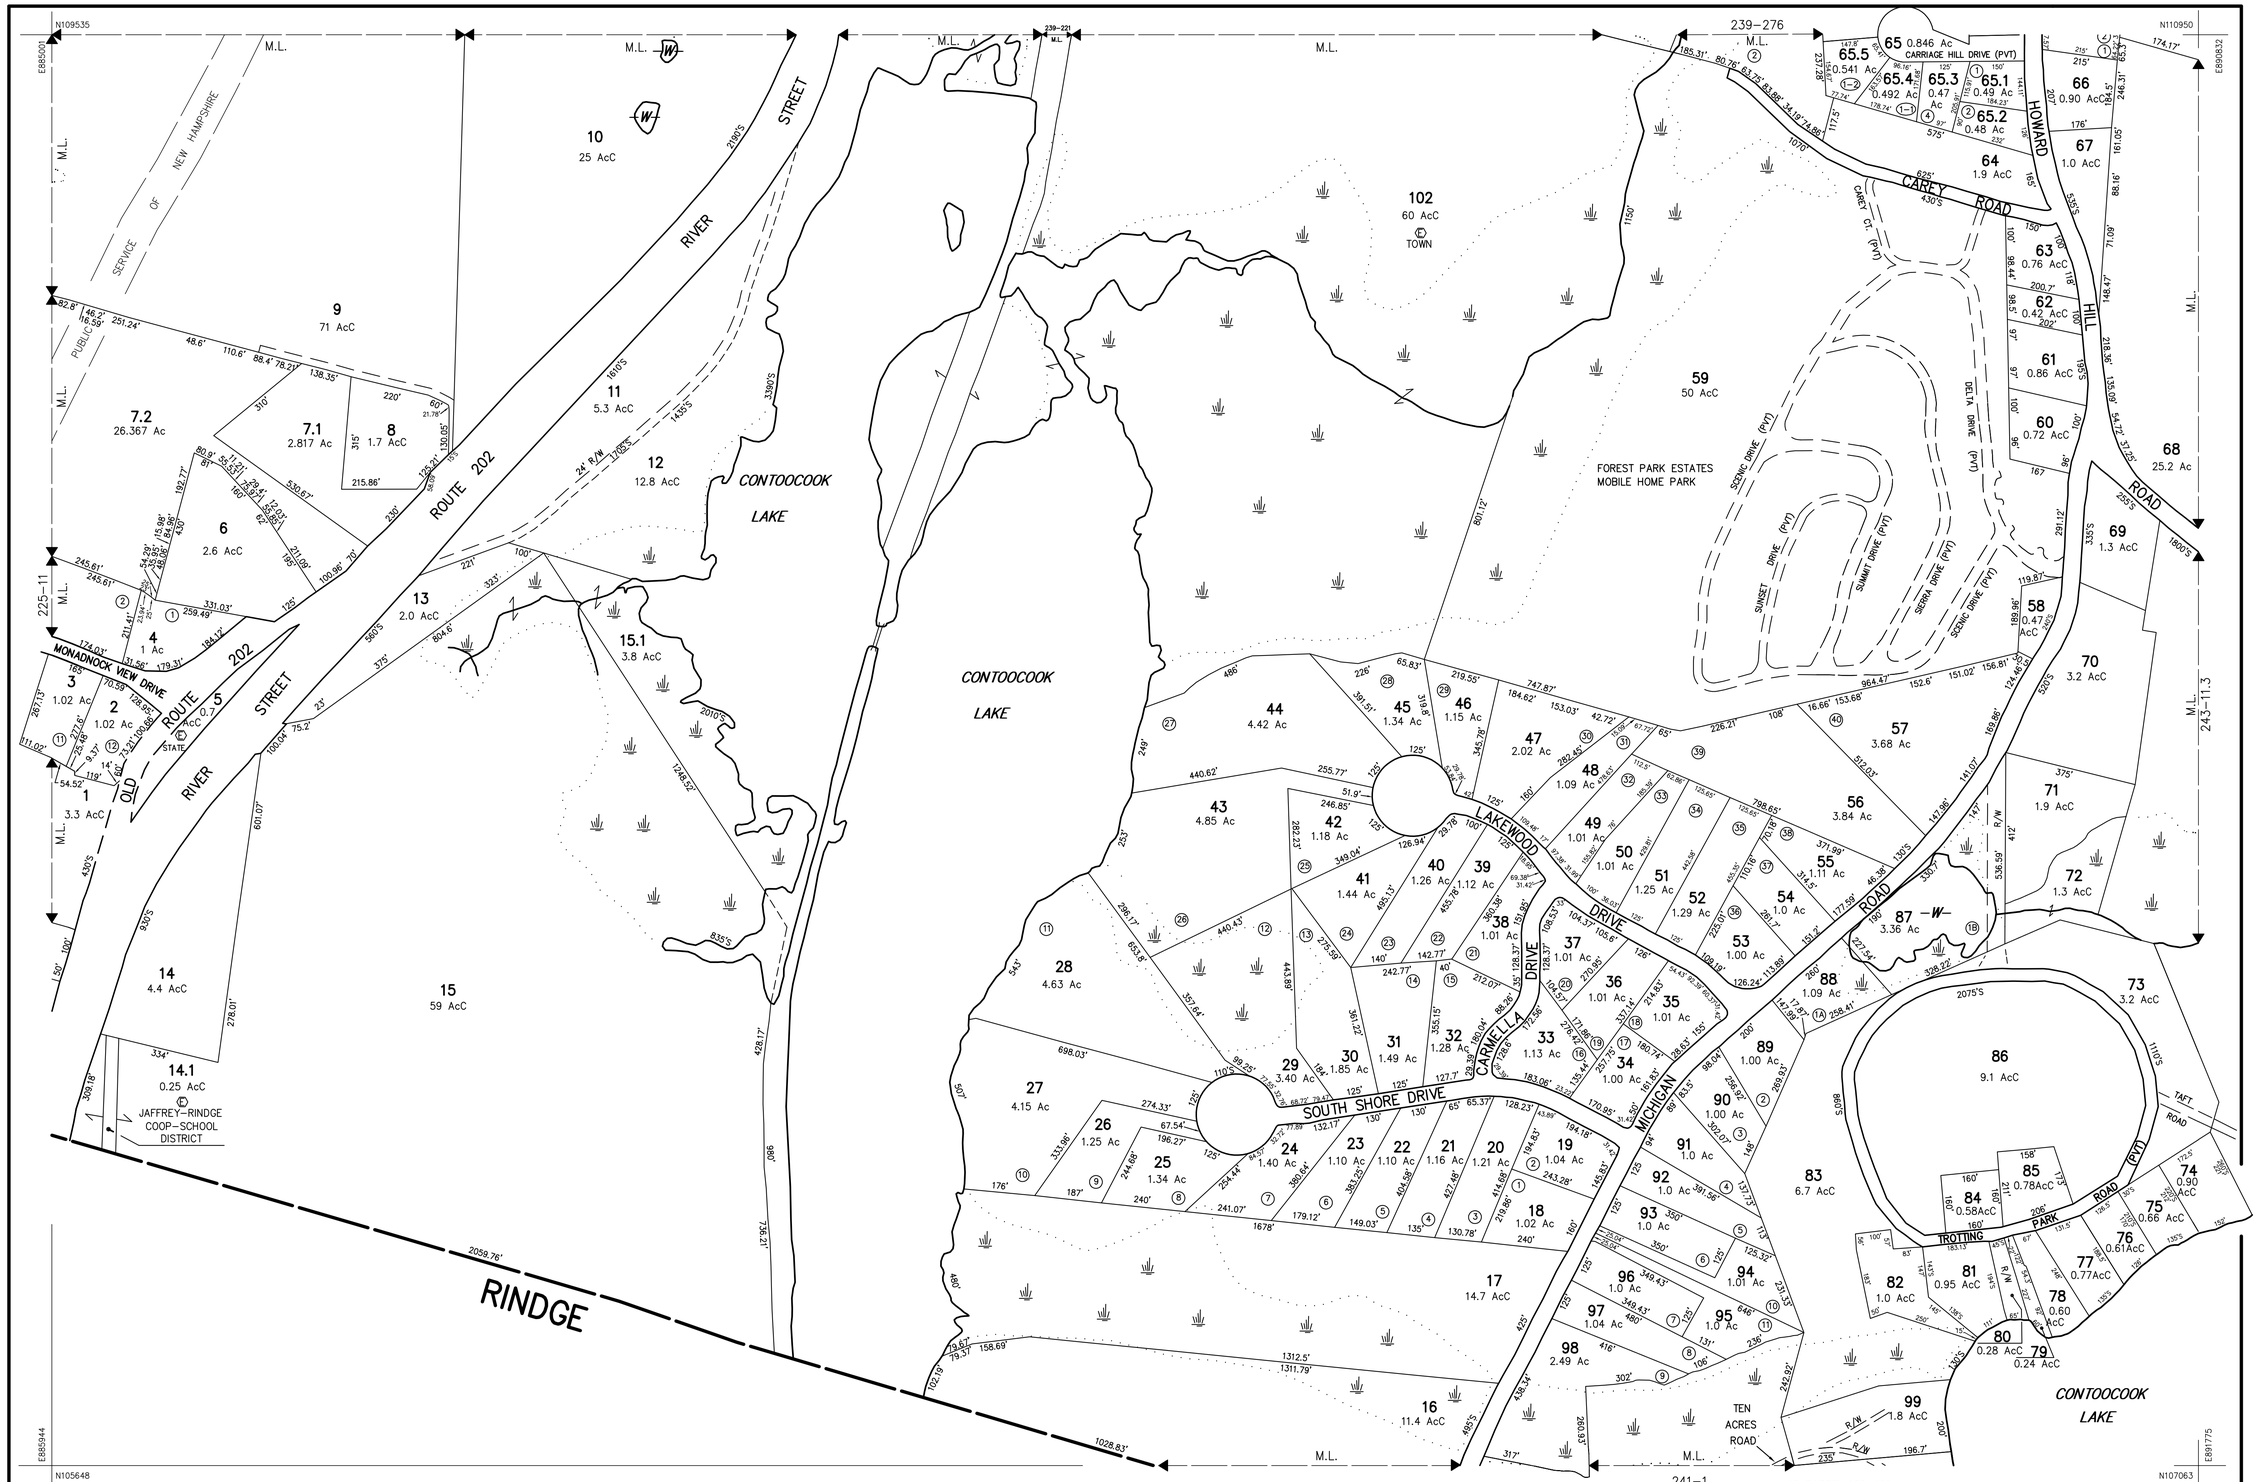

THIS MAP IS FOR ASSESSMENT PURPOSES. IT IS NOT VALID FOR LEGAL DESCRIPTION OR CONVEYANCE.

THE HORIZONTAL DATUM IS THE NEW HAMPSHIRE STATE PLANE COORDINATE SYSTEM, NAD 83; CORNER VALUES ARE ROUNDED TO NEAREST FOOT.

PHOTOGRAPHY DATE : APRIL 25, 1987

COMPLETION DATE : DECEMBER 31, 1988

PRODUCED BY
CARTOGRAPHIC ASSOCIATES, INC.
MUNICIPAL MAPPING CONSULTANTS
11 PLEASANT STREET, LITTLETON, NH 03561

LEGEND

AREA CALCULATED — AcC
AREA SURVEYED — Ac
COMMON OWNERSHIP — / OR ✓
EXEMPT PROPERTY — (E)
MATCH LINE — M.L.
WATER — –W–
RECORD DIMENSION — 100'
RIGHT OF WAY — R/W
SCALED DIMENSION — 100'S
SUBDIVISION LOT NO. — (2)
WETLANDS

SCALE 1" = 200'
FEET 0 200 400 600
METERS 0 60.96 121.92 182.88

REVISED TO :

PROPERTY MAPS
JAFFREY
NEW HAMPSHIRE

INDEX DIAGRAM
226 239 244
225 243
241 242
GRID N

MAP NO.
240