EASEMENT PLAN
OF LAND IN
JAFFREY, NH
PREPARED FOR THE
TOWN OF JAFFREY
AND
CFX BANK

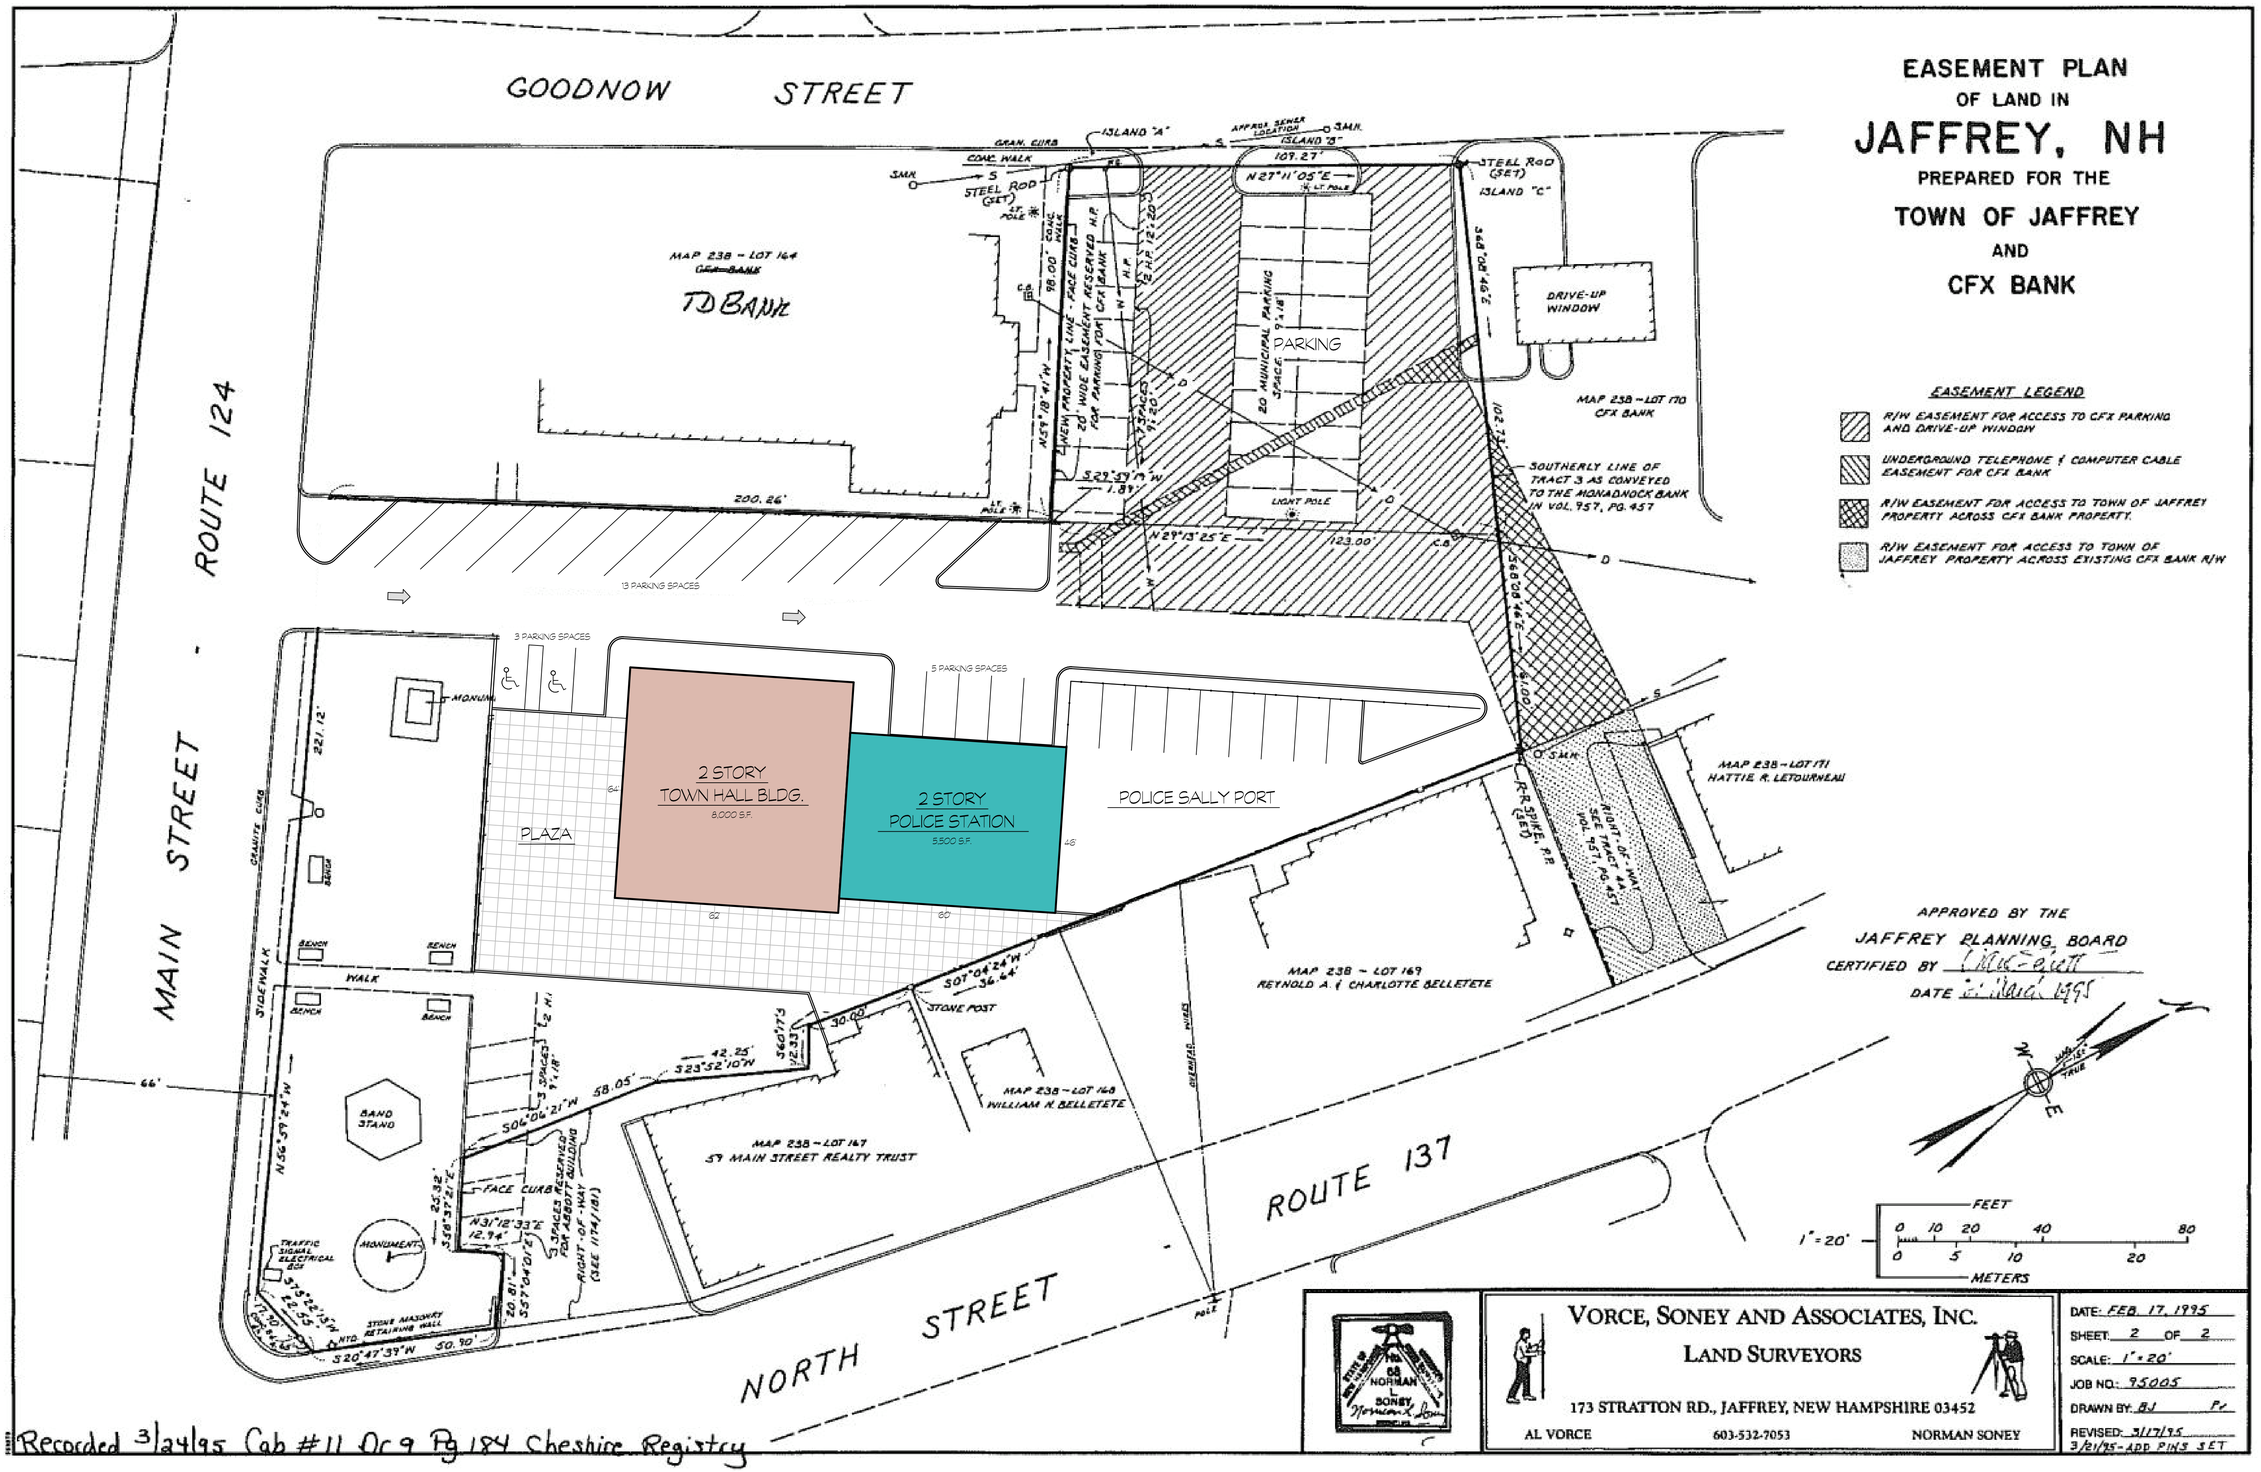

APPROVED BY THE
JAFFREY PLANNING BOARD
CERTIFIED BY [illegible]
DATE [illegible] 1995

EASEMENT LEGEND

- R/W EASEMENT FOR ACCESS TO CFX PARKING AND DRIVE-UP WINDOW
- UNDERGROUND TELEPHONE & COMPUTER CABLE EASEMENT FOR CFX BANK
- R/W EASEMENT FOR ACCESS TO TOWN OF JAFFREY PROPERTY ACROSS CFX BANK PROPERTY.
- R/W EASEMENT FOR ACCESS TO TOWN OF JAFFREY PROPERTY ACROSS EXISTING CFX BANK R/W

VORCE, SONEY AND ASSOCIATES, INC.
LAND SURVEYORS
173 STRATTON RD., JAFFREY, NEW HAMPSHIRE 03452
AL VORCE 603-532-7053 NORMAN SONEY

DATE: FEB. 17, 1995
SHEET: 2 OF 2
SCALE: 1" = 20'
JOB NO.: 95005
DRAWN BY: BJ PL
REVISED: 3/17/95
3/21/95 - ADD PINS SET

Recorded 3/24/95 Cab #11 Dr 9 Pg 184 Cheshire Registry